
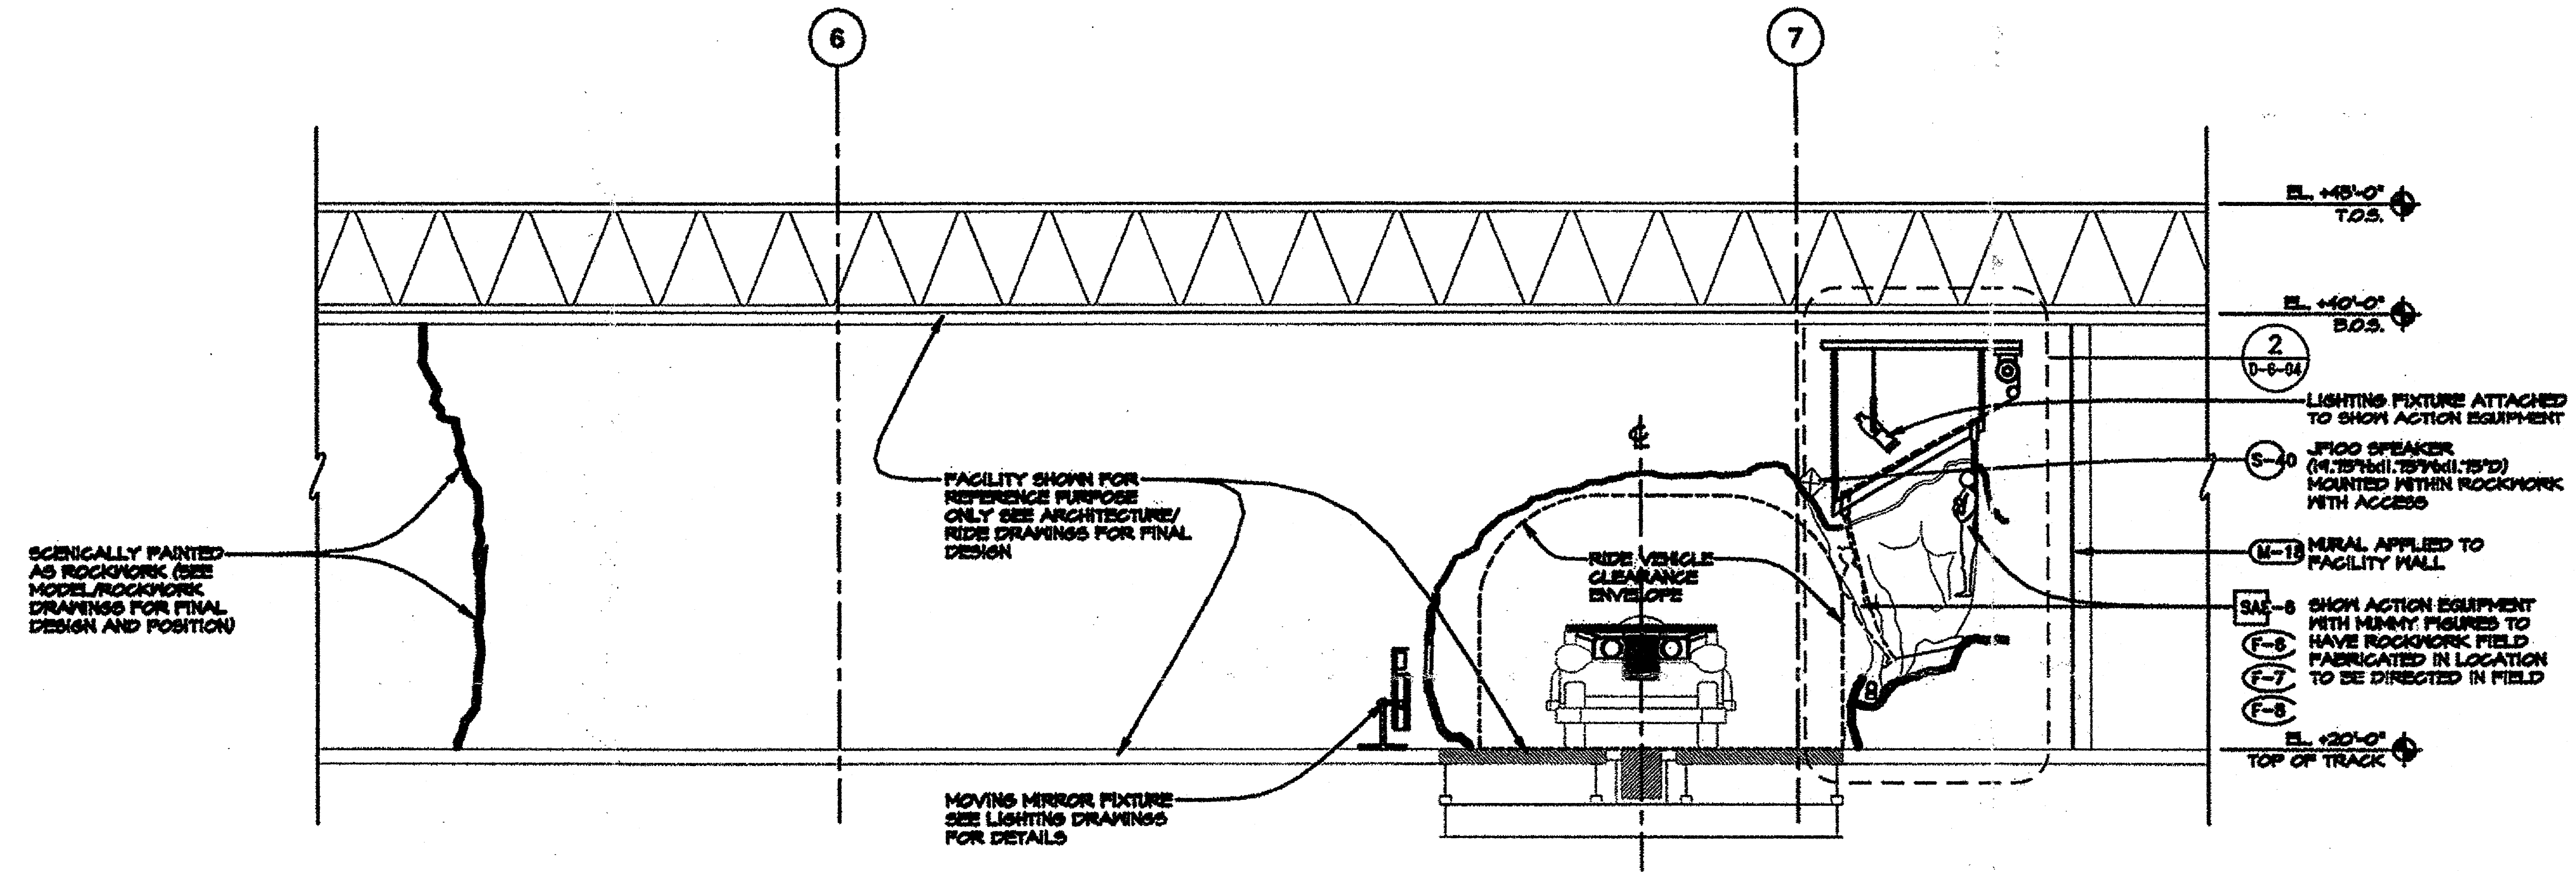


SECTION — SCENE 6: MUMMY CHAMBER

SCALE: 1/4" = 1'-0"

B — D-6-01, D-6-02 | D-6-03

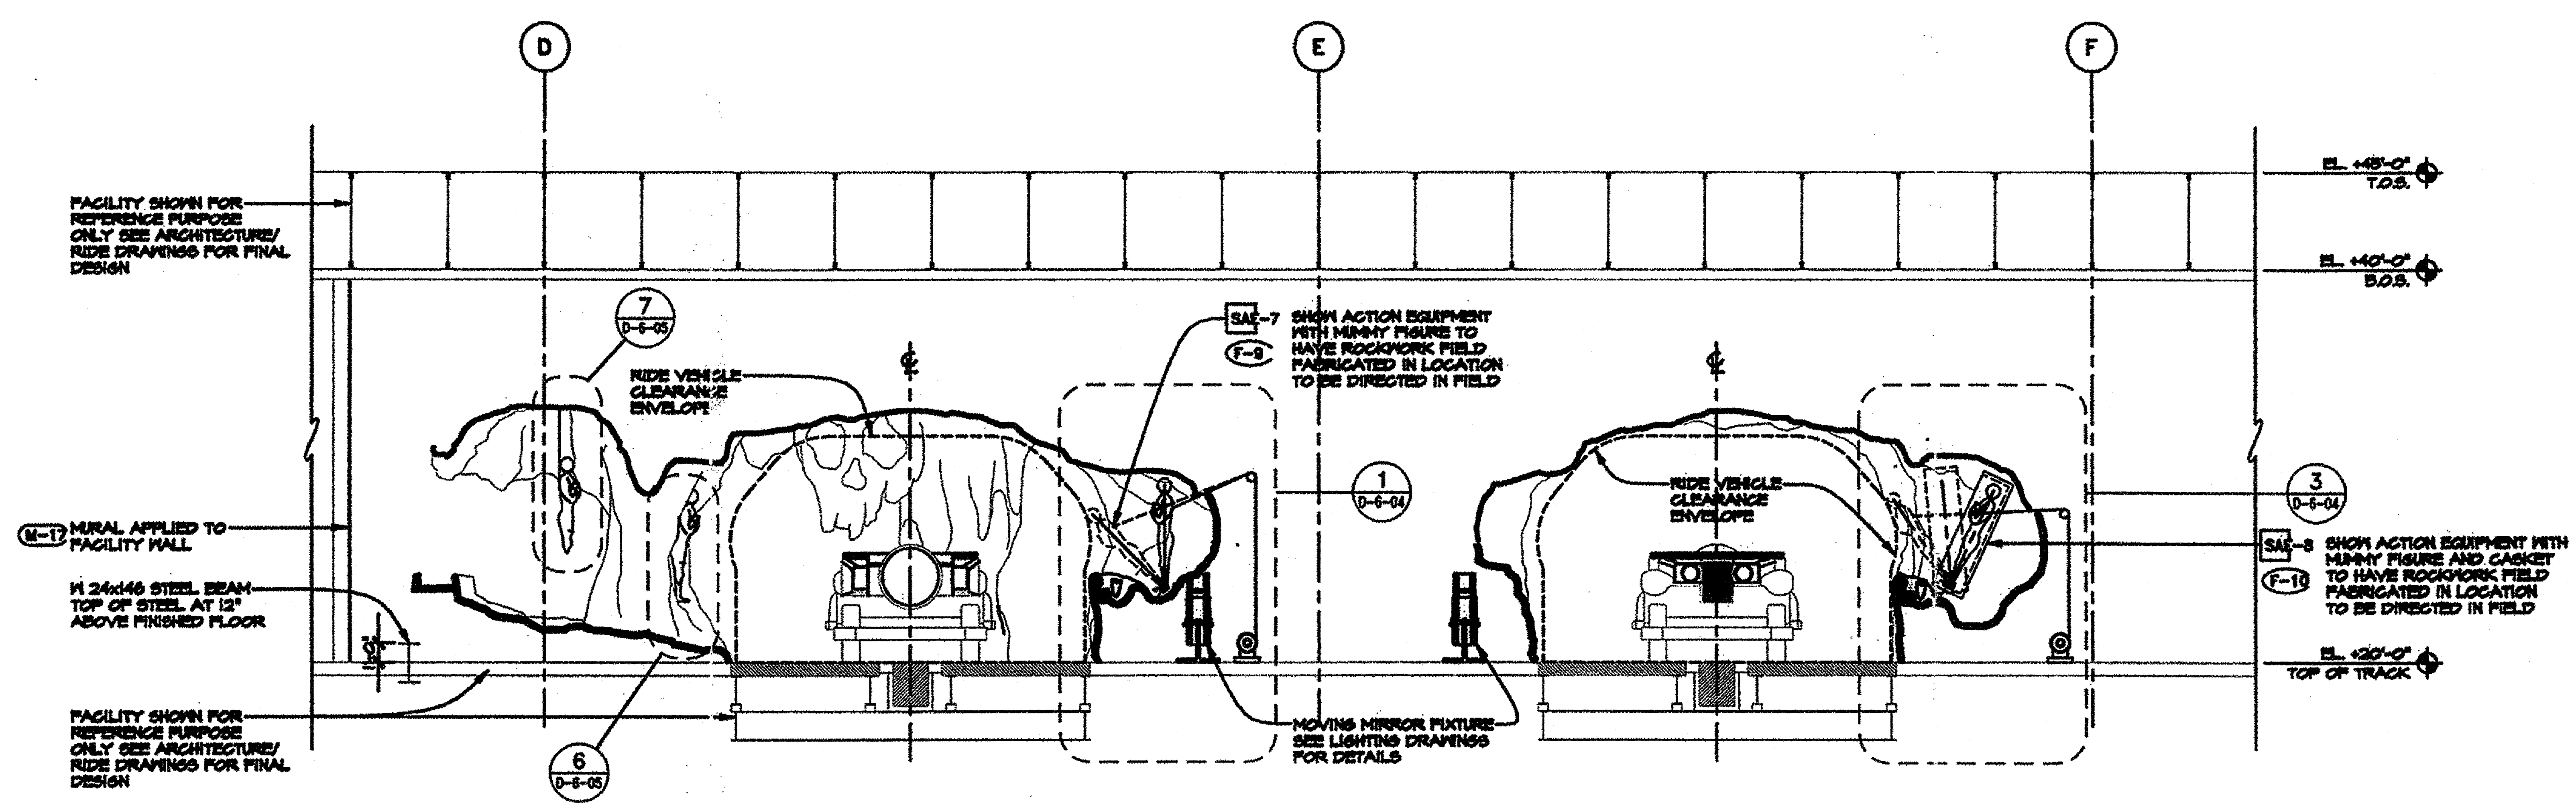

SECTION — SCENE 6: MUMMY CHAMBER

SCALE: 1/4" = 1'-0"

A — D-6-01, D-6-02 | D-6-03

GENERAL NOTES:

- SHOW SET DRAWINGS SERVE AS A COORDINATION TOOL DESCRIBING THE FORM AND DESIGN OF THE SHOW. FINAL FINISH AND CHARACTER IS DETERMINED BY THE ART DIRECTOR.
- REFER TO MODEL AND ILLUSTRATIONS FOR GENERAL ART DIRECTION AND INTENT (CHARACTER AND THEMING).
- REFER TO FACILITY DRAWINGS FOR CURRENT STRUCTURAL AND ARCHITECTURAL INFORMATION.

Date	Description of Revisions
12/10/93	FACILITY COMPLETION PACKAGE
9/21/93	95% RELEASE FOR PRODUCTION
DATE	ISSUED FOR

NOTICES:

KEY PERSONS AND APPROVALS

PROJECT MANAGER: DAVID TODD — DRAWN: BROWNE
FACILITY DESIGN MANAGER: VAL USLE — CHECKED:
PROJECT SHOW PRODUCER: SUSAN BONDS — APPROVED:
PROJECT SHOW SET DESIGNER: DAVID EDMINSTER — DATE: 9/22/93 — C.F. NO.: D-6-03

Walt Disney Imagineering — 1401 Flower Street, Glendale, CA 91221-5020 (818) 544-6500

PROJECT DESIGNED FOR: Disneyland® ANAHEIM, CALIFORNIA

PROJECT AREA: ADVENTURELAND

UNIT NAME: INDIANA JONES EXPEDITIONS

W.B.S. NO.:

SHEET TITLE: SCENE 6: SECTIONS MUMMY CHAMBER

PHASE: CD — PROJECT CODE NUMBER:

DRAWING NO.: D-6-03 — REVISION NO.: △

NAME: P:\SHARED\INDY\AF\DD\WF\SC6\D-6-03.DWG DATE: DEC 07, 1993 TIME: 4:49 PM